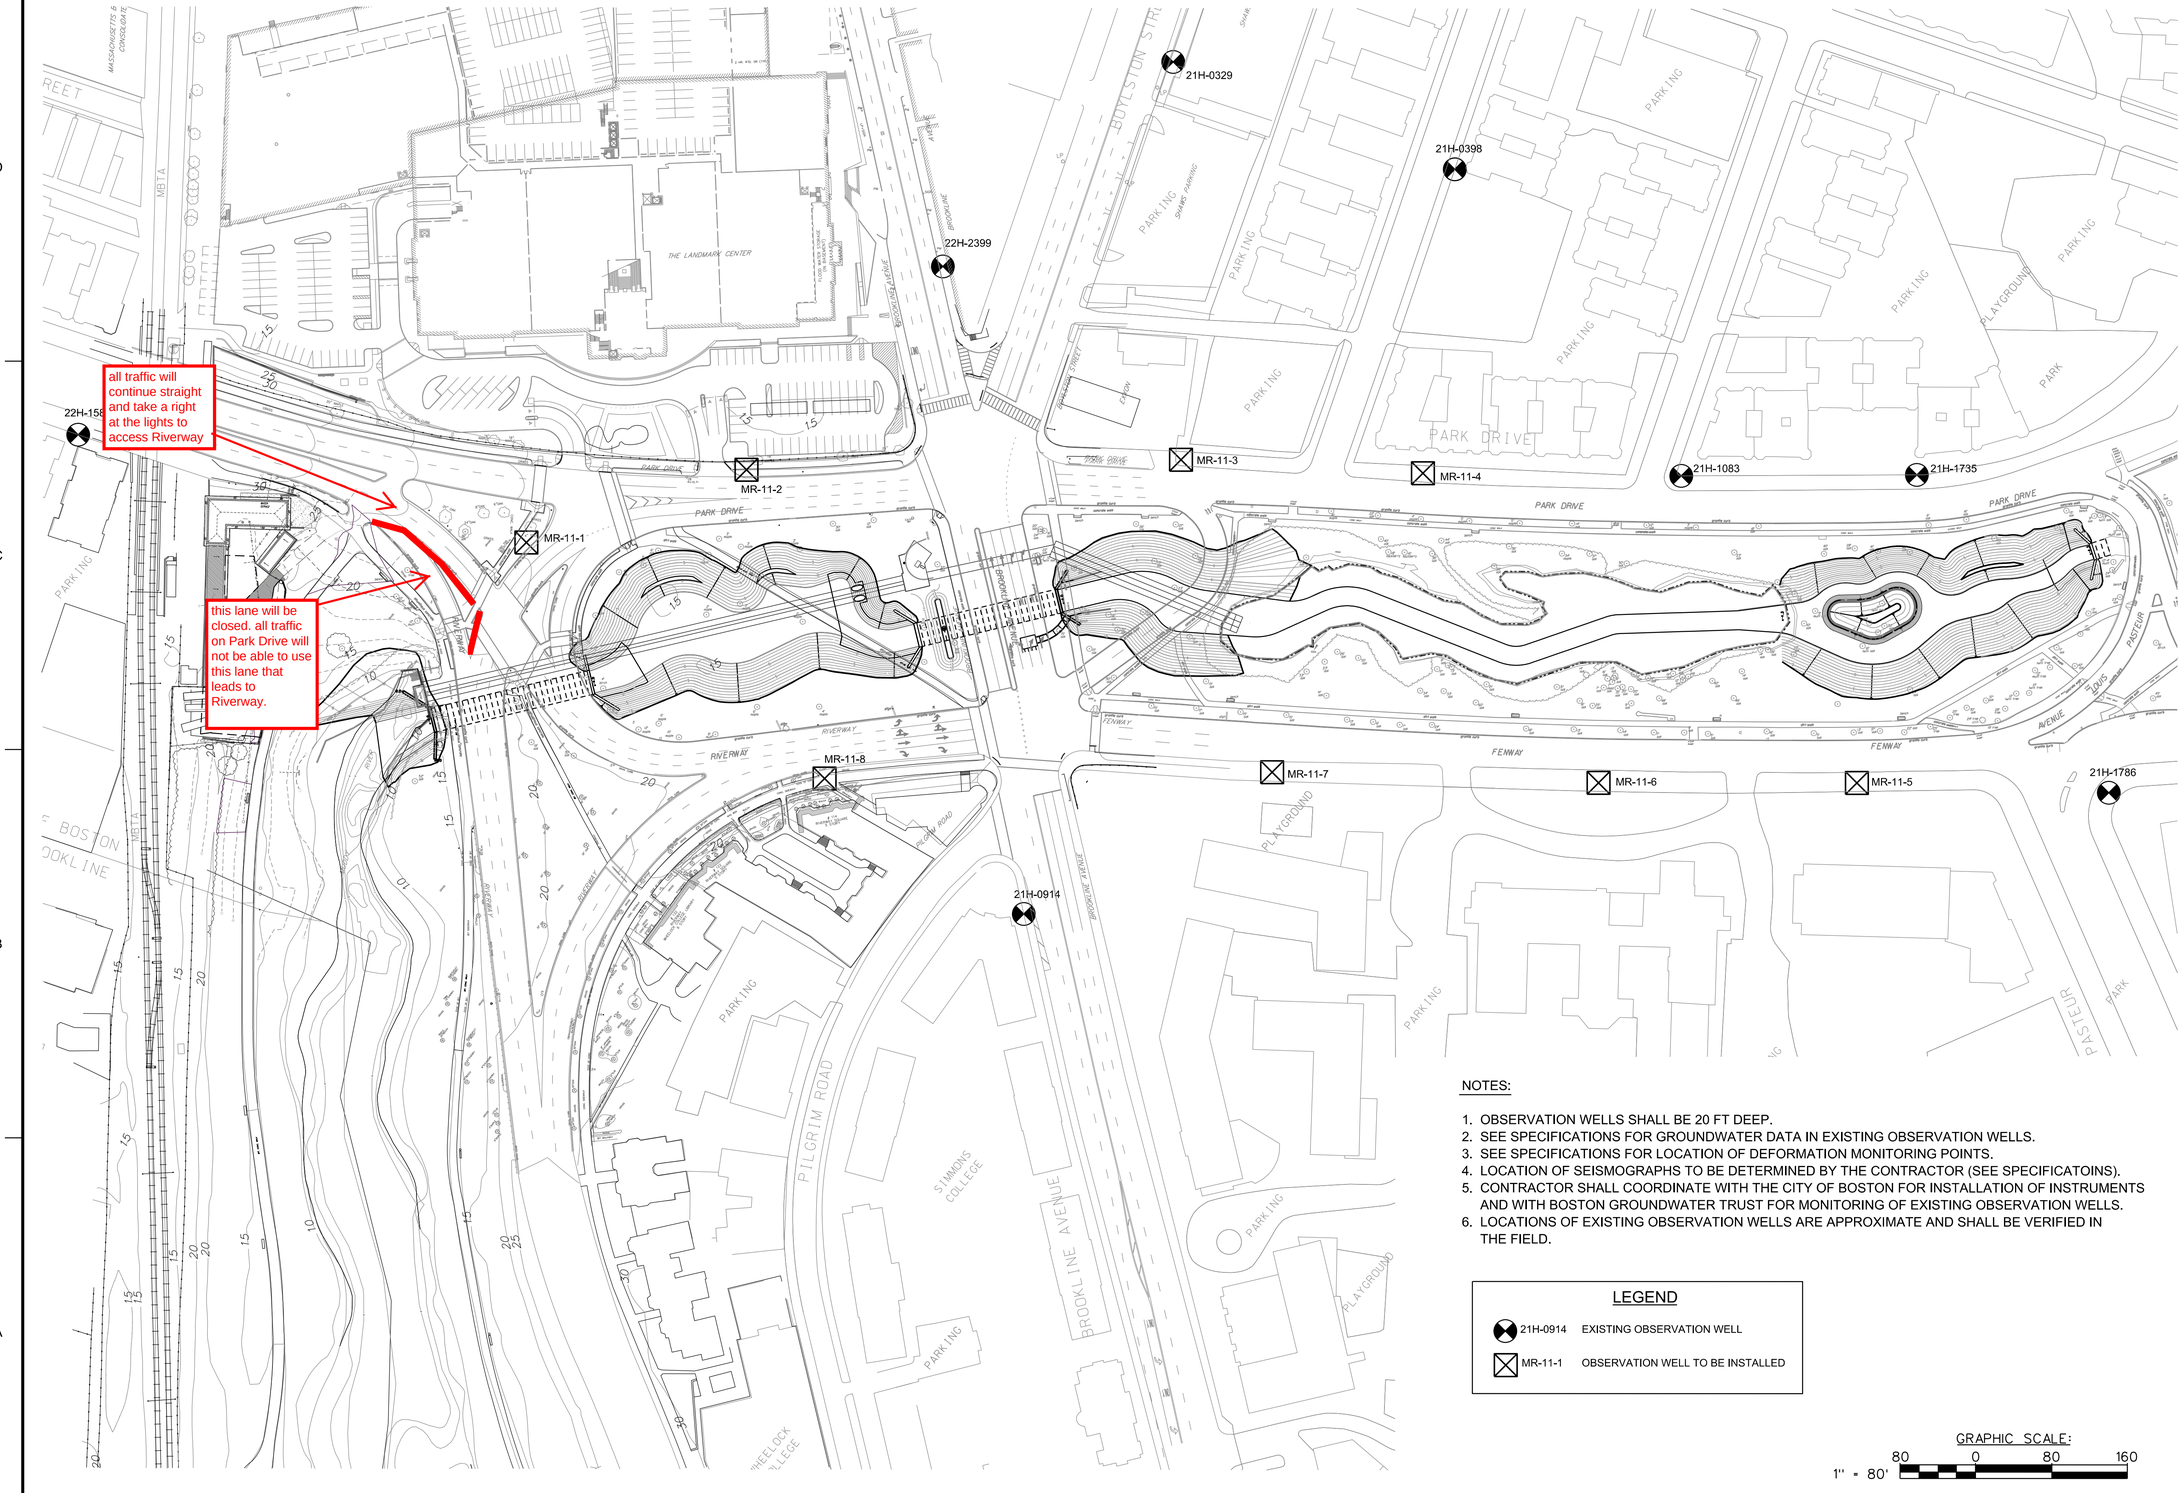

NOTES:

1. OBSERVATION WELLS SHALL BE 20 FT DEEP.
2. SEE SPECIFICATIONS FOR GROUNDWATER DATA IN EXISTING OBSERVATION WELLS.
3. SEE SPECIFICATIONS FOR LOCATION OF DEFORMATION MONITORING POINTS.
4. LOCATION OF SEISMOGRAPHS TO BE DETERMINED BY THE CONTRACTOR (SEE SPECIFICATOINS).
5. CONTRACTOR SHALL COORDINATE WITH THE CITY OF BOSTON FOR INSTALLATION OF INSTRUMENTS AND WITH BOSTON GROUNDWATER TRUST FOR MONITORING OF EXISTING OBSERVATION WELLS.
6. LOCATIONS OF EXISTING OBSERVATION WELLS ARE APPROXIMATE AND SHALL BE VERIFIED IN THE FIELD.

LEGEND

21H-0914	EXISTING OBSERVATION WELL
MR-11-1	OBSERVATION WELL TO BE INSTALLED

GRAPHIC SCALE:

80 0 80 160

1" = 80'

US Army Corps of Engineers
New England District

MARK	DESCRIPTION	DATE	APPR.

MARK	DESCRIPTION	DATE	APPR.

U. S. ARMY ENGINEER DISTRICT
CORPS OF ENGINEERS
CONCORD, MASSACHUSETTS

DESIGNED BY: R.P.
DWN.BY: M.D.
CKD.BY: S.V.
SUBMITTED BY: Siamac Vaghar /s/
FILE NAME: MUDB1N3.DGN
SIZE: ANSI D
PLOT SCALE: 1" = 80'
DATE: JANUARY 2012
SOLICITATION NO.: W912WJ-11-R-0019
CONTRACT NO.:
DRAWING CODE: MUD-1
PLOT DATE: 1/19/2012

MUDDY RIVER FLOOD DAMAGE REDUCTION AND ENVIRONMENTAL RESTORATION PROJECT
(PHASE 1)
BOSTON AND BROOKLINE, MASSACHUSETTS

INSTRUMENTATION LOCATION PLAN

SHEET IDENTIFICATION NUMBER
B-103
SHEET 12 OF 94